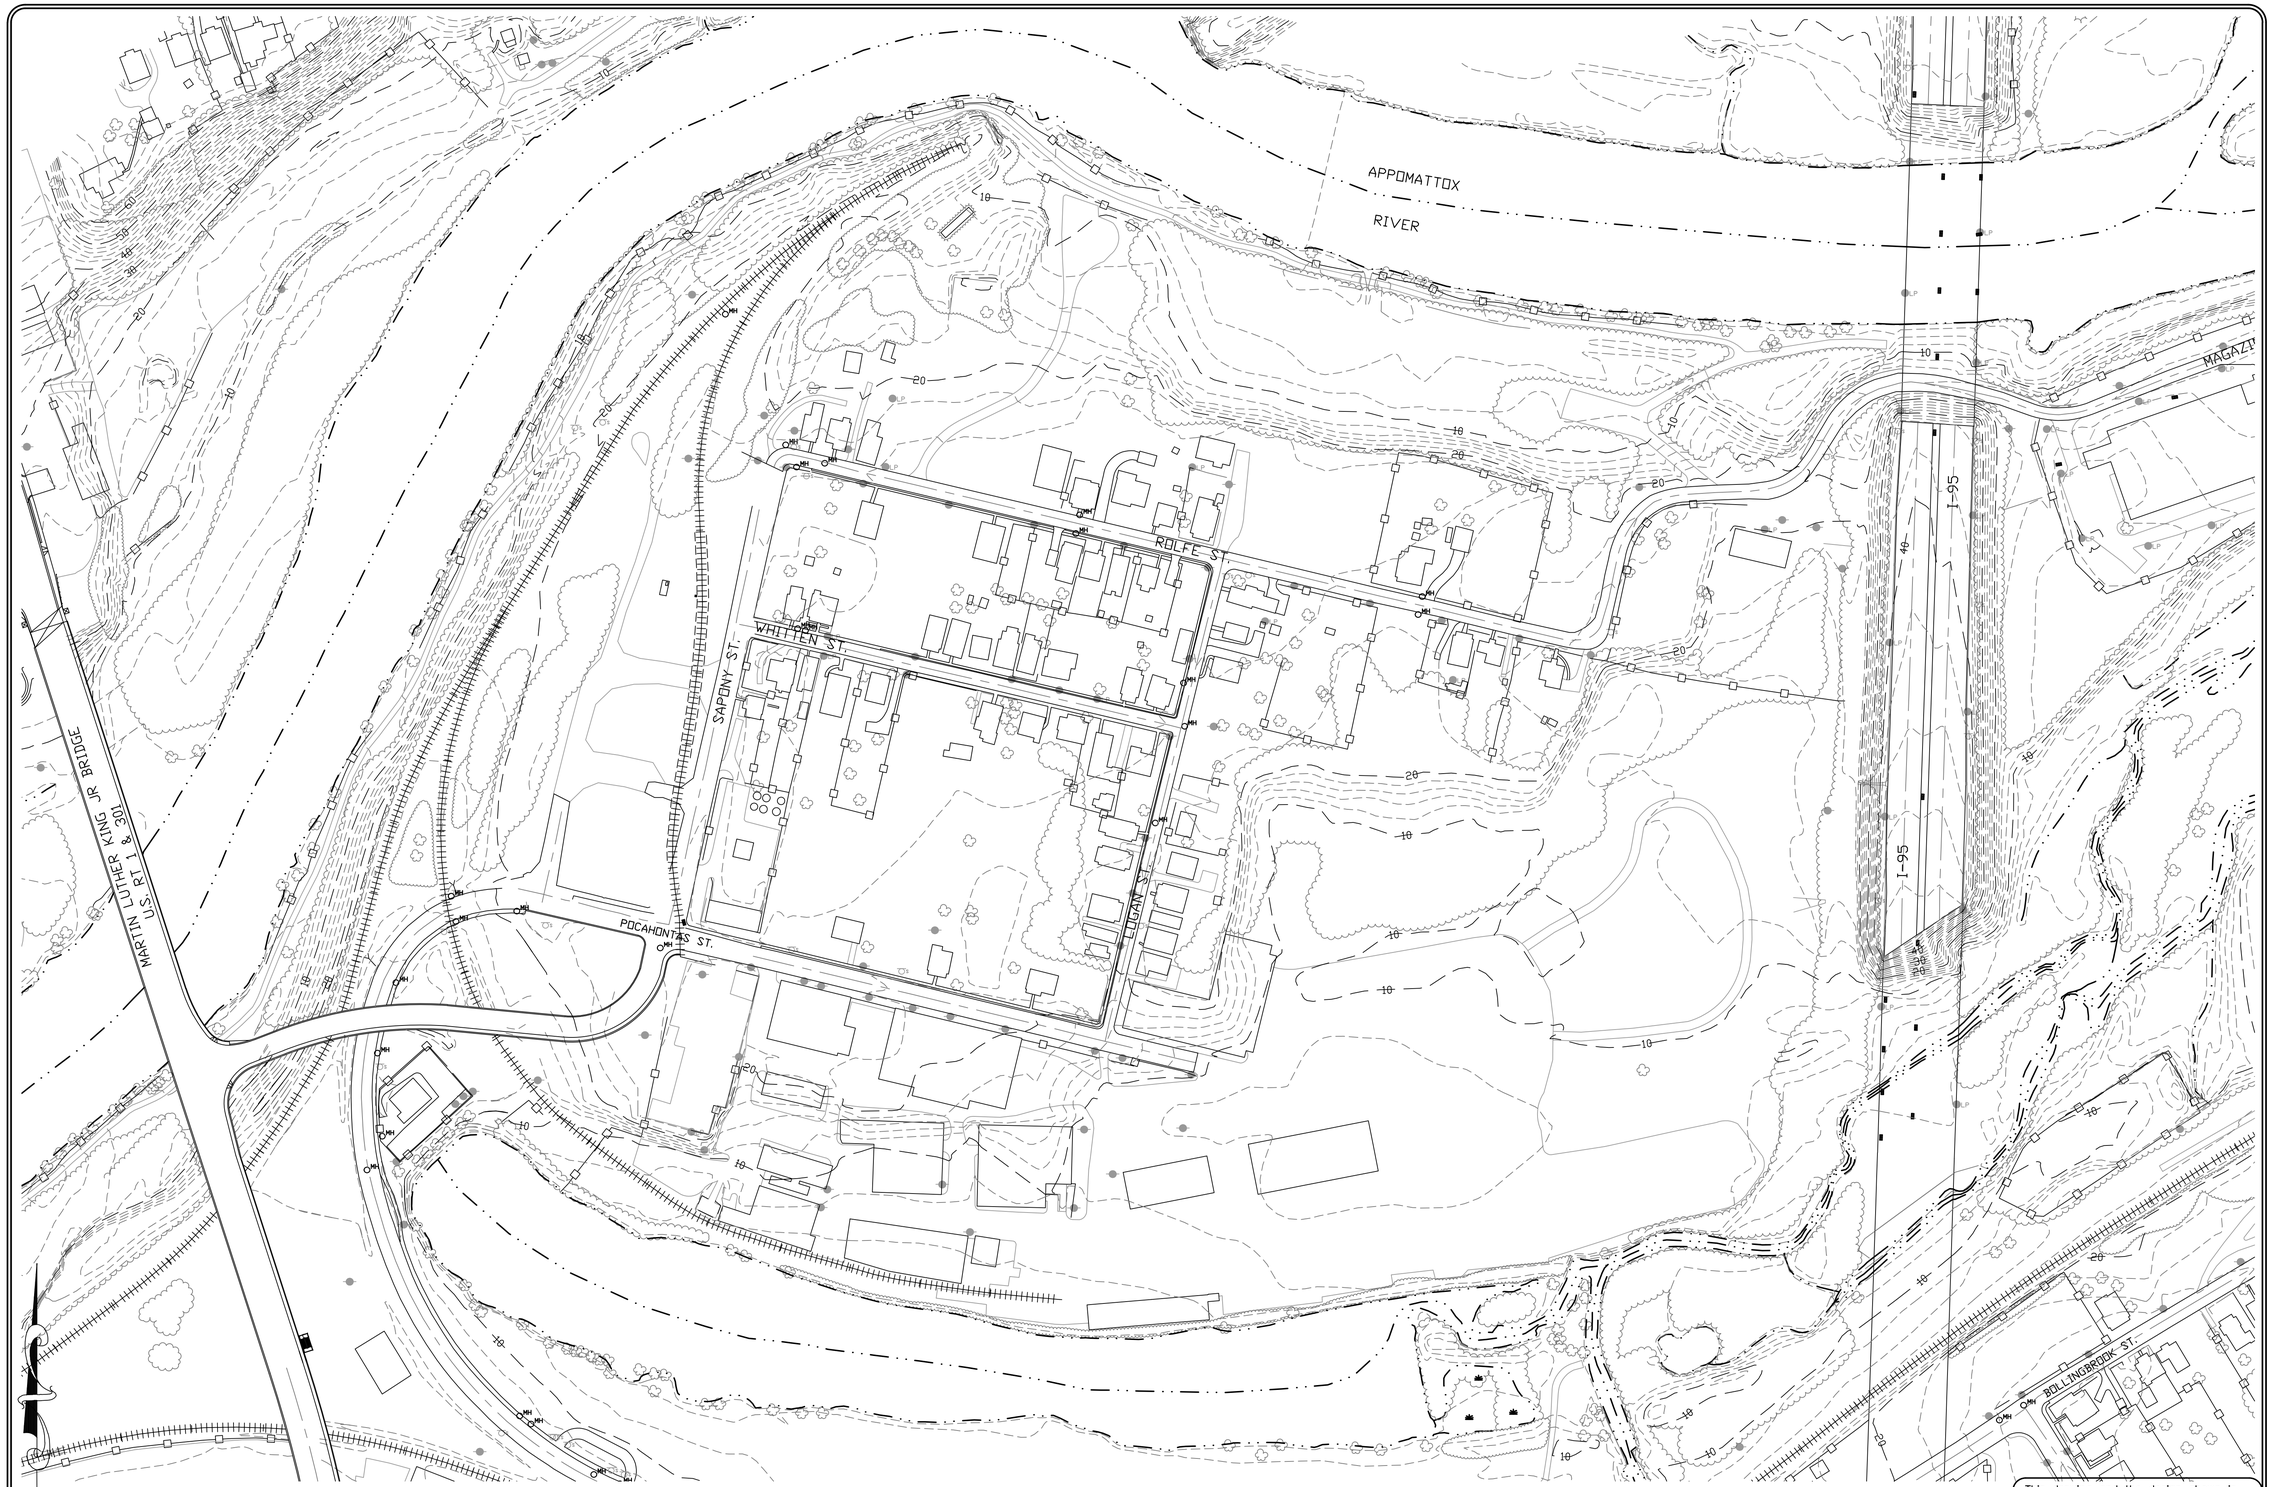

This drawing and the design shown is the property of Townes Site Engineering the reproduction, copying, or other use of this drawing without their written consent is prohibited and any infringement will be subject to legal action.
© 2012
Townes Site Engineering

Townes
SITE ENGINEERING
9850 Lori Road, Suite 201
Chesterfield, Virginia 23832
Phone:(804) 748-9011 Fax: (804) 748-2590
ASK US HOW

POCAHONTAS ISLAND
PETERSBURG, VIRGINIA

EXISTING PLAN EXHIBIT

REVISIONS

DATE	ITEM

DATE
05 / 29 / 2012

SCALE
1" = 100'

PROJECT MANAGER
JASON P. WILKINS, P.E.

CHECKED BY

PROJ.#
20120147

SHEET #
1 of 1